STREET ELEVATION OF ONE-STORY UPSTREAM BUILDING

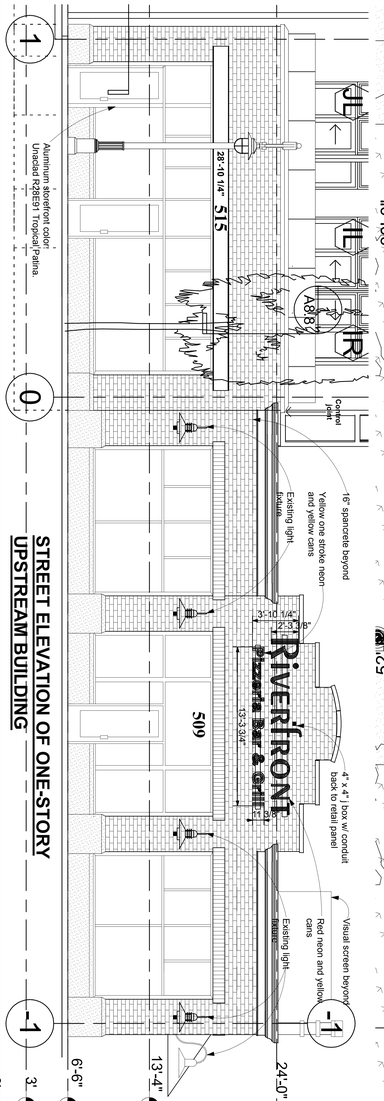

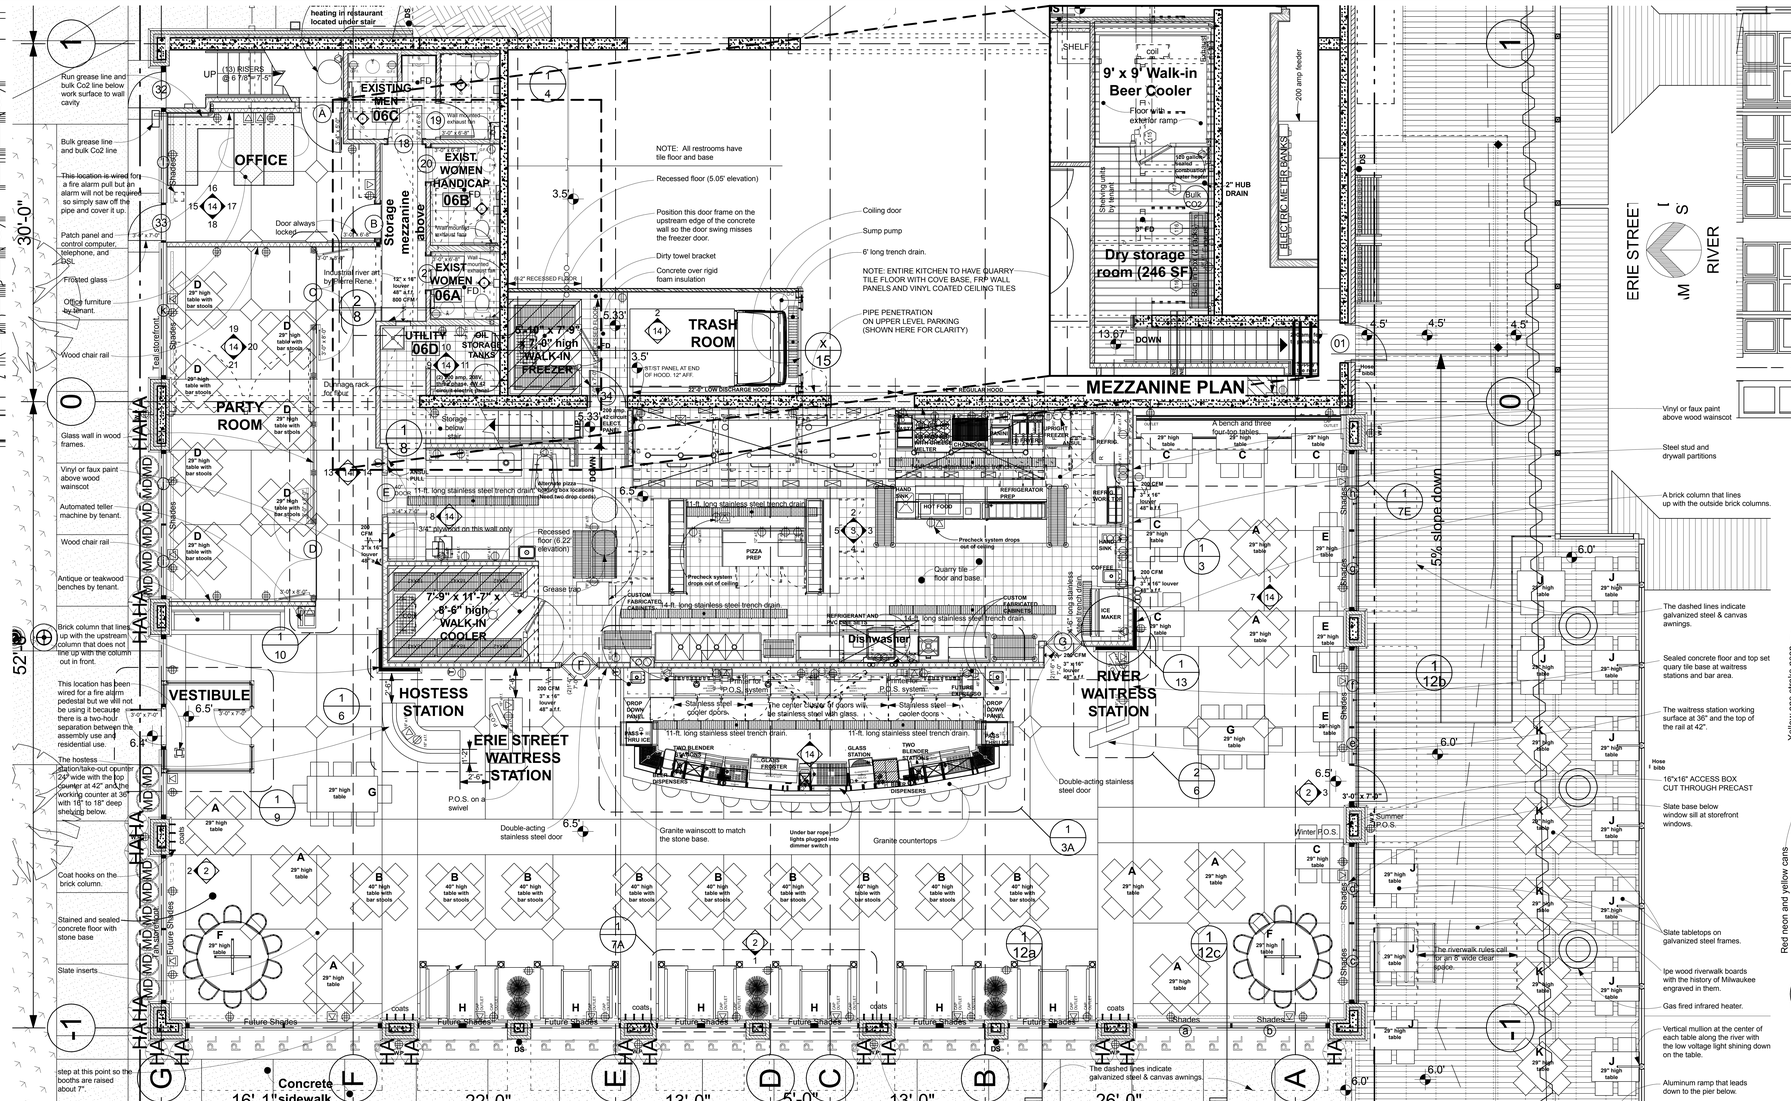

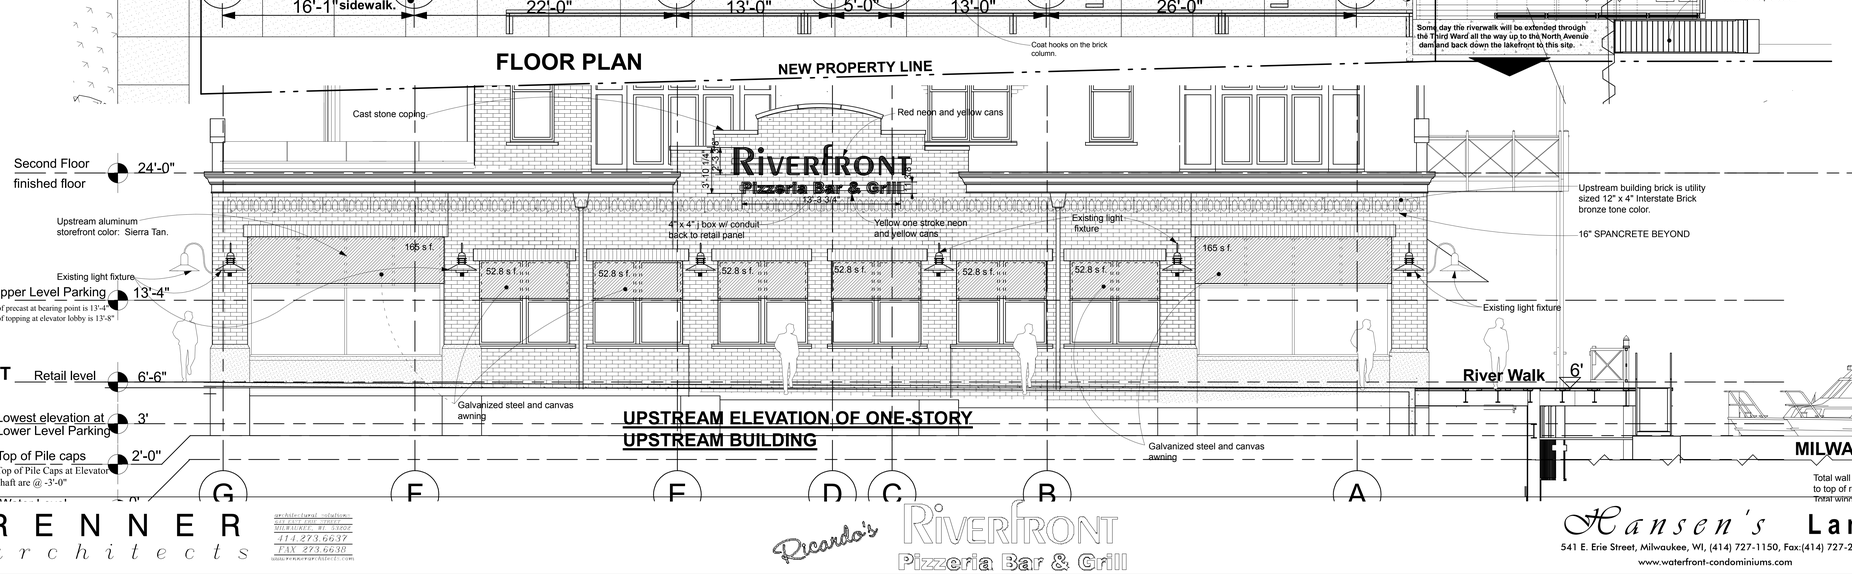

FLOOR PLAN

TABLES WITH WOOD TOPS AND STEEL BASE

(8)	A	40" X 40" X 29" H
(9)	B	36" X 36" X 40" H
(6)	C	48" X 30" X 29" H
(7)	D	36" X 36" X 29" H
(3)	E	30" X 36" X 29" H
(2)	F	72" DIAMETER X 29" H
(2)	G	36" X 72" X 29" H

GRANITE BOOTH TABLE TOP ON STEEL BRACKET

(6)	H	50" X 30" X 29" H

SLATE TABLE TOP ON GALVANIZED STEEL FRAME

(12)	J	30" X 48" X 29" H
(5)	K	36" X 36" X 29" H

BAR STOOLS AT TABLES	36
BAR STOOLS AT BAR	13
CHAIRS INSIDE THE RESTAURANT	150
TOTAL INSIDE	163
CHAIRS ON THE RIVER WALK	68
TOTAL SEATS	267

300 Patrons = 75 men per fixture
75 women per fixture

- 122 DINING TABLES AND BOOTHS
- 49 BAR AND HIGH TOP TABLES
- 28 PARTY ROOM
- 68 OUTDOOR DINING

= 267

Per the State of Wisconsin Enrolled Commercial Building Code, Table 2902.1 "Minimum Number of Plumbing Facilities," the requirements for a restaurant occupancy is one water closet per 75 male patrons and one water closet per 75 female patrons distributed equally between the sexes based upon a percentage of each sex anticipated in the occupancy load. The occupancy load shall be composed of 50% of each sex unless statistical data approved by the code official indicates a different distribution of the sexes. Separate employee facilities are not required- however if you do provide employee toilets and you have greater than 15 employees you must provide separate toilet rooms for men and women. One drinking fountain is required per 500 people?

Comm 62.2902(1) Exception: Where more than one water closet is required for males, urinals may be substituted for up to 50 percent of the required number of water closets.

BY REVISIONS

A development by
RENNER ARCHITECTS
643 East Erie Street
Milwaukee, WI 53202
(414) 273-6637
(414) 273-6638 - fax

All Rights Reserved
Renner Architects
Copyright©2006

RENNER architects

architectural solutions
643 EAST ERIE STREET
MILWAUKEE, WI 53202
414.273.6637
FAX 273.6638
WWW.RENNERARCHITECTS.COM

Ricardo's RiverFront Pizzeria Bar & Grill

Hansen's Landing
541 E. Erie Street, Milwaukee, WI, (414) 727-1150, Fax:(414) 727-2312
www.waterfront-condominiums.com

FLOOR PLAN	Date: 08-14-2006
	Job #: 8480.00
Scale: 1/4" = 1'-0"	Sheet: 1A
Checked By: JN	Drawn By: CL/ GS